

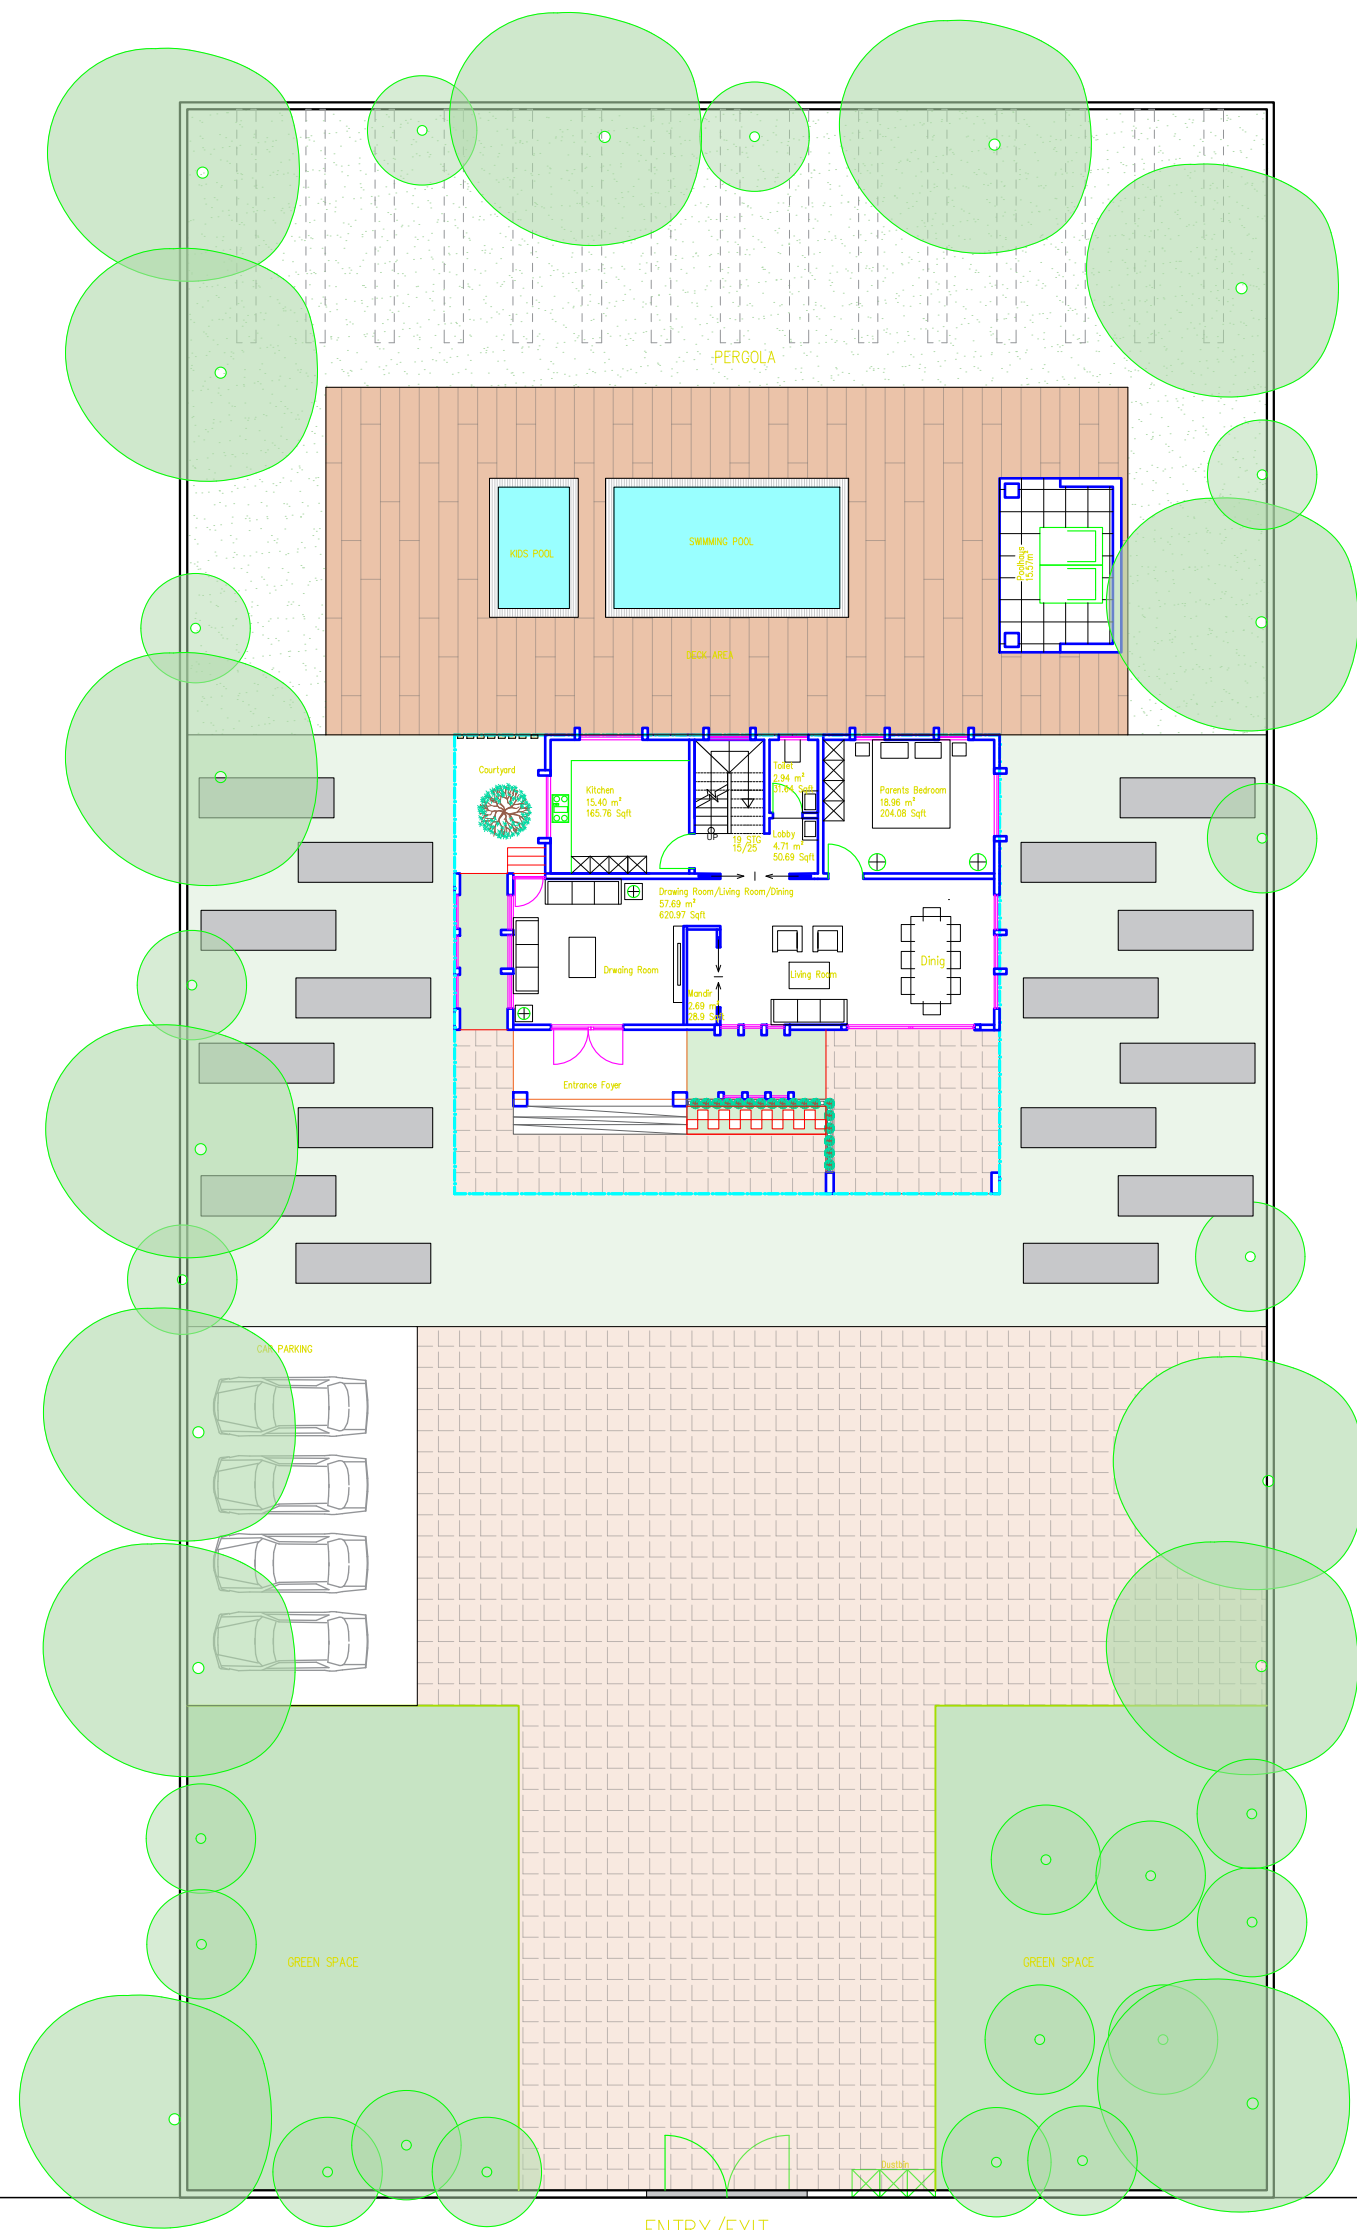


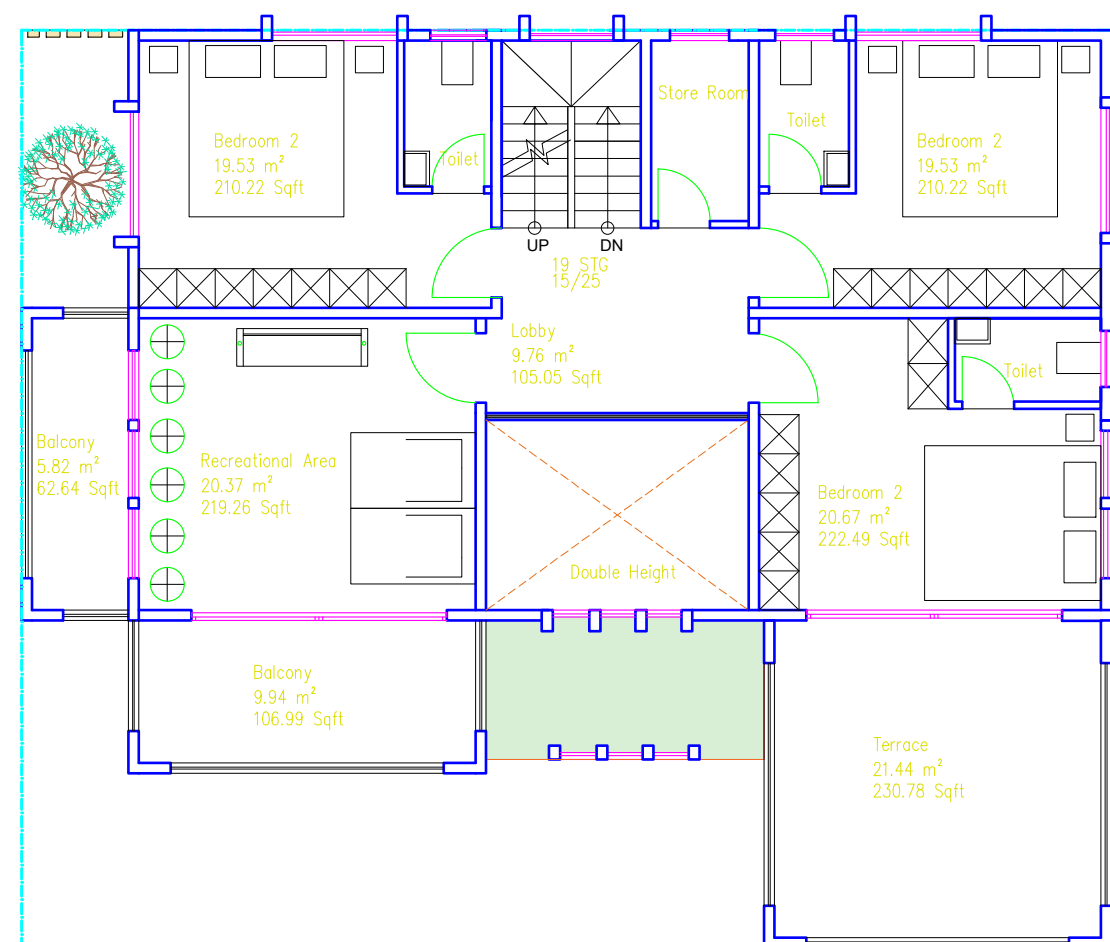


ENTRY/EXIT

6M WIDE ROAD

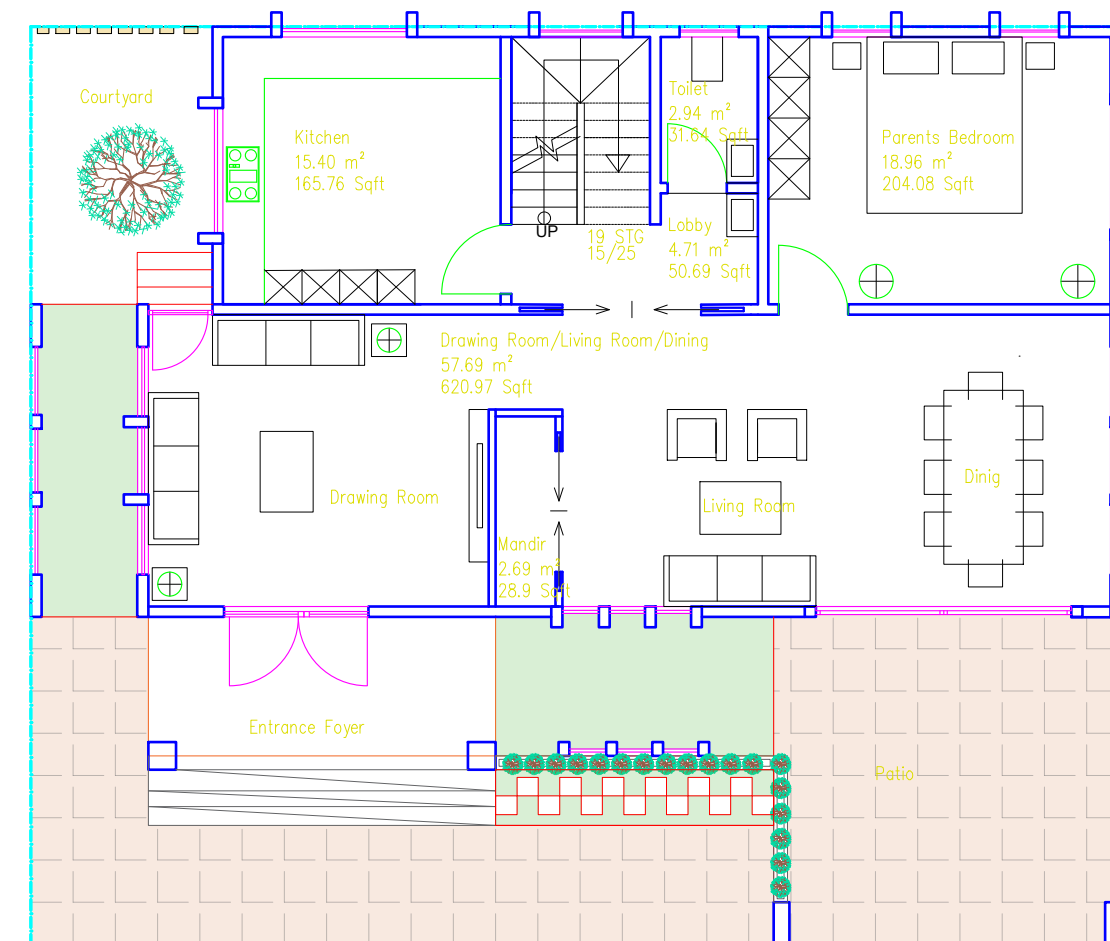

FIRST FLOOR PLAN

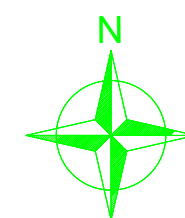

PROJECT DESCRIPTION			
PROPOSED PLOTTING PROJECT AT MORBE VILLAGE			
SIGN. OF OWNER			
NAME & SIGN. OF ARCHITECT			
DRAWN BY Ar.Md Ehsan			
CHKD. BY Ar. Atul Yadav			
DATE 21.08.2026			
NORTH			
ARCHITECTS			
			
VIVARIUM DESIGN STUDIO PVT. LTD.			
OFFICE NO. 6064, BIMA COMPLEX, KALAMBOLI NAVI MUMBAI - 410210			
CONCEPTUAL DRAWING			